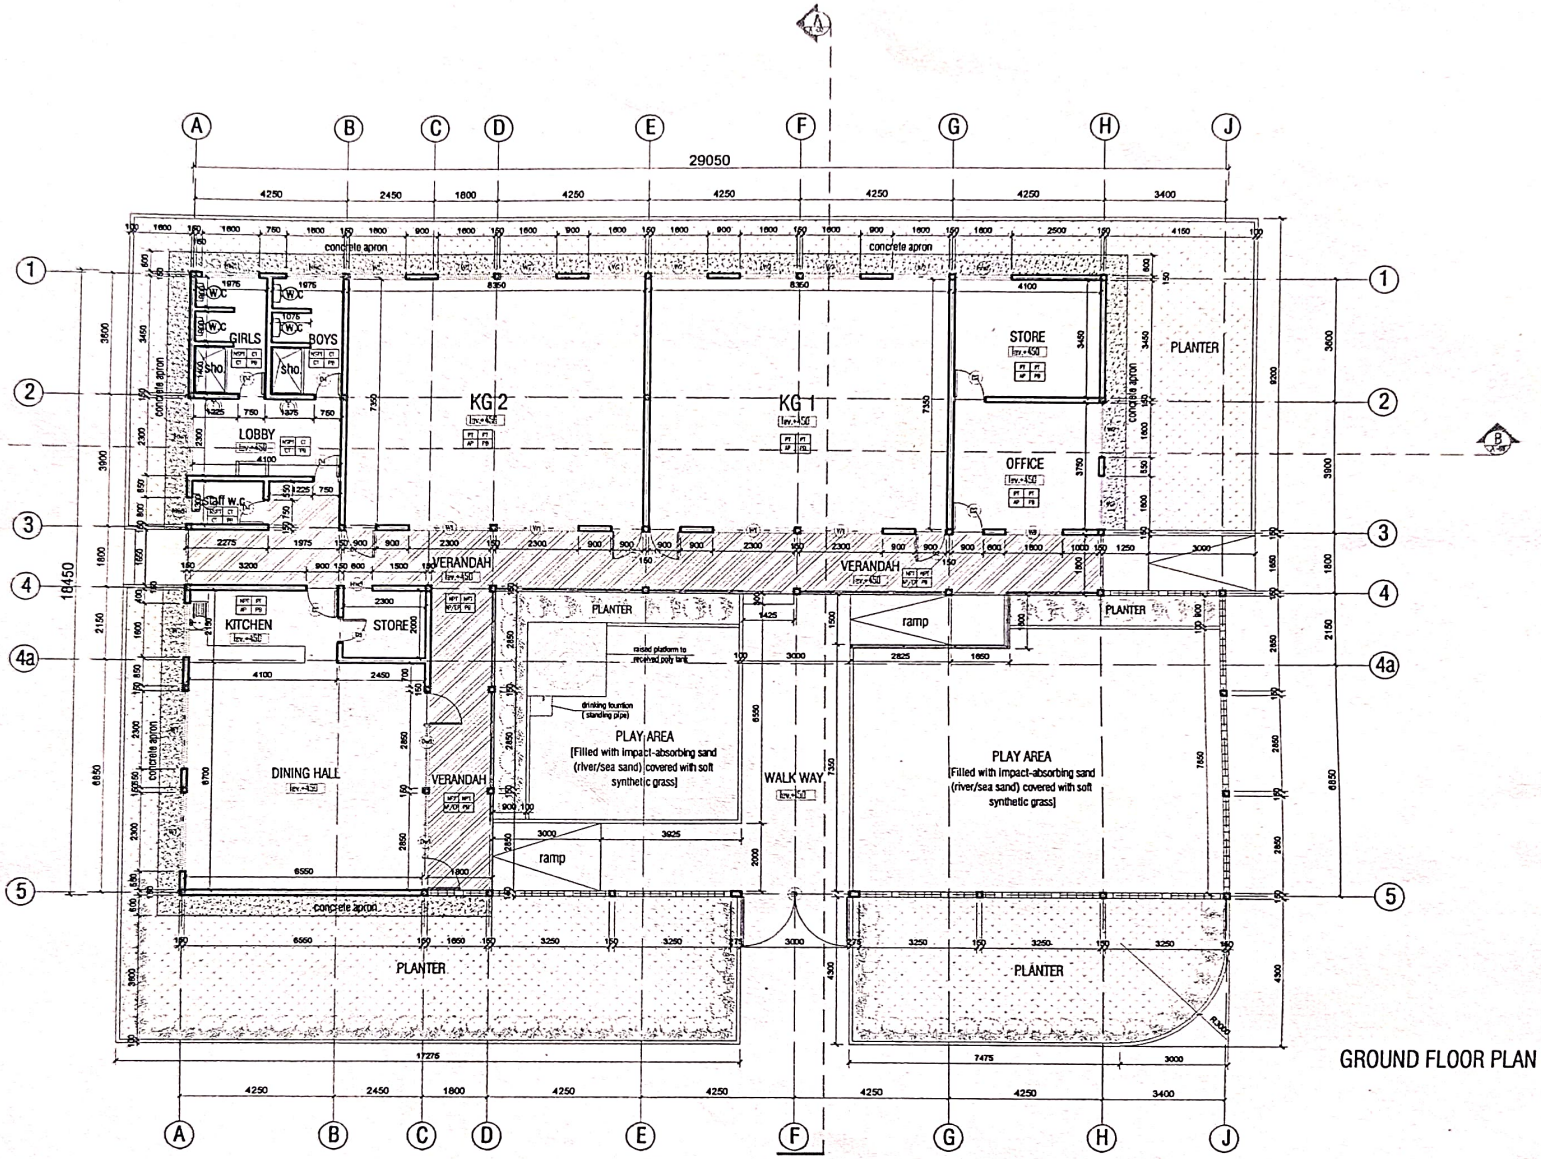

GROUND FLOOR PLAN

FINISHES SCHEDULE:

FINISHES CODE:

FLOOR	SKIRTING
WALL	CEILING

FLOOR FINISHES:

PT POLISHED PORCELAIN TILES
NSPT NON-SLIP PORCELAIN TILES
NSPT2 NON-SLIP PORCELAIN TILES

SKIRTING FINISHES:

PT POLISHED PORCELAIN TILES
CT CERAMIC TILES

WALL FINISHES:

CT CERAMIC TILES
EP PLASTERED & PAINTED WITH EMULSION PAINT
AP PLASTERED & PAINTED WITH ACRYLIC PAINT

CEILING FINISHES:

PB PLASTER BOARD CEILING
PTG PLASTIC T&G CEILING

REVISIONS

No.	Description	Date	Checked	Approved

NOTES

THIS DRAWING SHALL BE READ WITH ALL RELEVANT ARCHITECTURAL AND ENGINEERING DRAWINGS.

NO DIRECT SCALING FROM DRAWING

DRAWING: ARCHITECTURAL DRAWINGS

PROJECT LEAD CONSULTANT: ANDREX DEVELOPMENT CONSULTANCY LTD.

PROJECT: BASIC EDUCATION PROJECT LOT 2 (CENTRAL / EASTERN / WESTERN & WESTERN NORTH)

CLIENT: REPUBLIC OF GHANA MINISTRY OF EDUCATION

FUNDING AGENCY: BADEA

PROJECT TITLE: 2-UNIT KINDERGARTEN

TITLE: GROUND FLOOR PLAN

Drawn	Design	Scale	Date	Project No
MS	BPK	1:100	DEC. 2020	MOE/BADEA/PROJ/2020/01