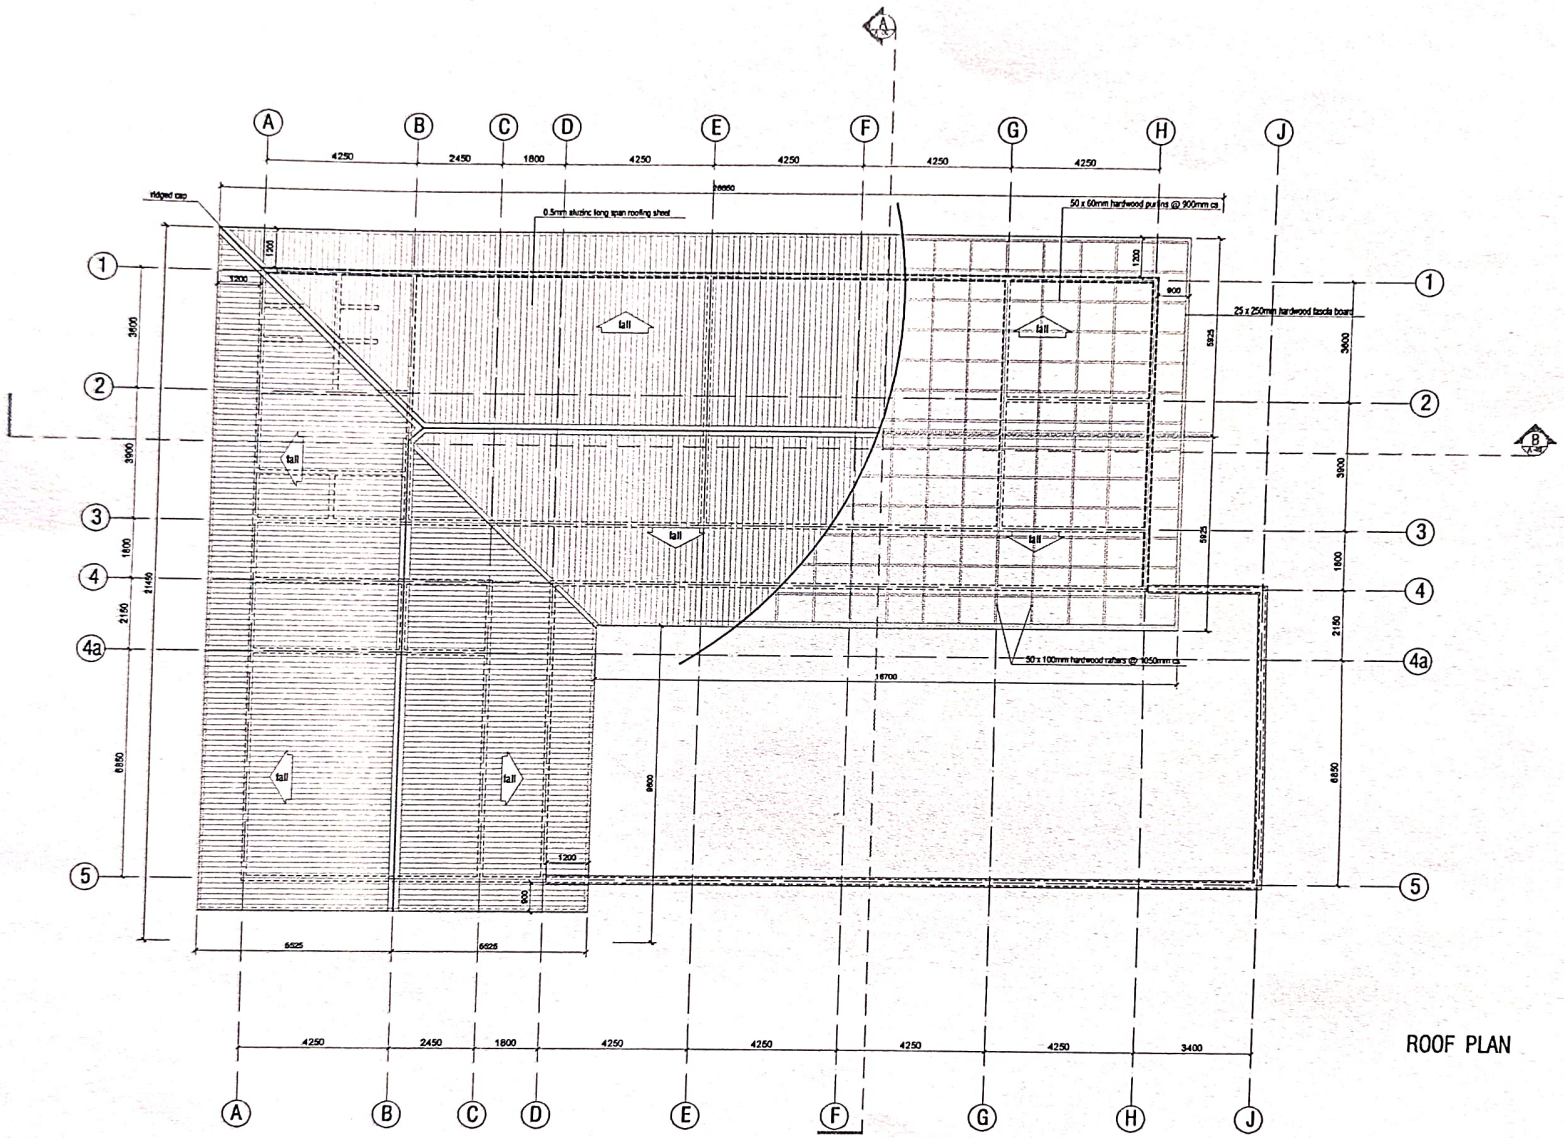

ROOF PLAN

REVISIONS

No.	Description	Date	Checked	Approved

NOTES

THIS DRAWING SHALL BE READ WITH ALL RELEVANT ARCHITECTURAL AND ENGINEERING DRAWINGS.

NO DIRECT SCALING FROM DRAWING

ARCHITECTURAL DRAWINGS

PROJECT LEAD CONSULTANT

ANDREX DEVELOPMENT CONSULTANCY LTD.

PROJECT

BASIC EDUCATION PROJECT LOT 2 (CENTRAL / EASTERN / WESTERN & WESTERN NORTH)

CLIENT

REPUBLIC OF GHANA MINISTRY OF EDUCATION

PROJECT MANAGER

BADEA

PROJECT TITLE

2-UNIT KINDERGARTEN

TITLE

ROOF PLAN

Drawn	Design	Scale	Date	Project No
MB	BAK	1:100	[illegible]	[illegible]